VILLE DE CAPRI PLAT TWO

PART OF PARCEL C, THE POLO CLUB P.U.D.
BEING A REPLAT OF A PORTION OF "THE POLO CLUB PLAT I"
SITUATE IN SECTION 35, TOWNSHIP 46 SOUTH, RANGE 42 EAST
PALM BEACH COUNTY, FLORIDA

NOVEMBER, 1986 **SHEET 2 OF 2**

196

STATE OF FLORIDA
COUNTY OF PALM BEACH

THIS PLAT WAS FILED FOR RECORD _____
THIS _____ DAY OF _____
AD, 1986 AND DULY RECORDED IN PLAT BOOK _____ ON PAGES _____ AND _____.

JOHN B. DUNKLE, CLERK
BY: _____, D.C.

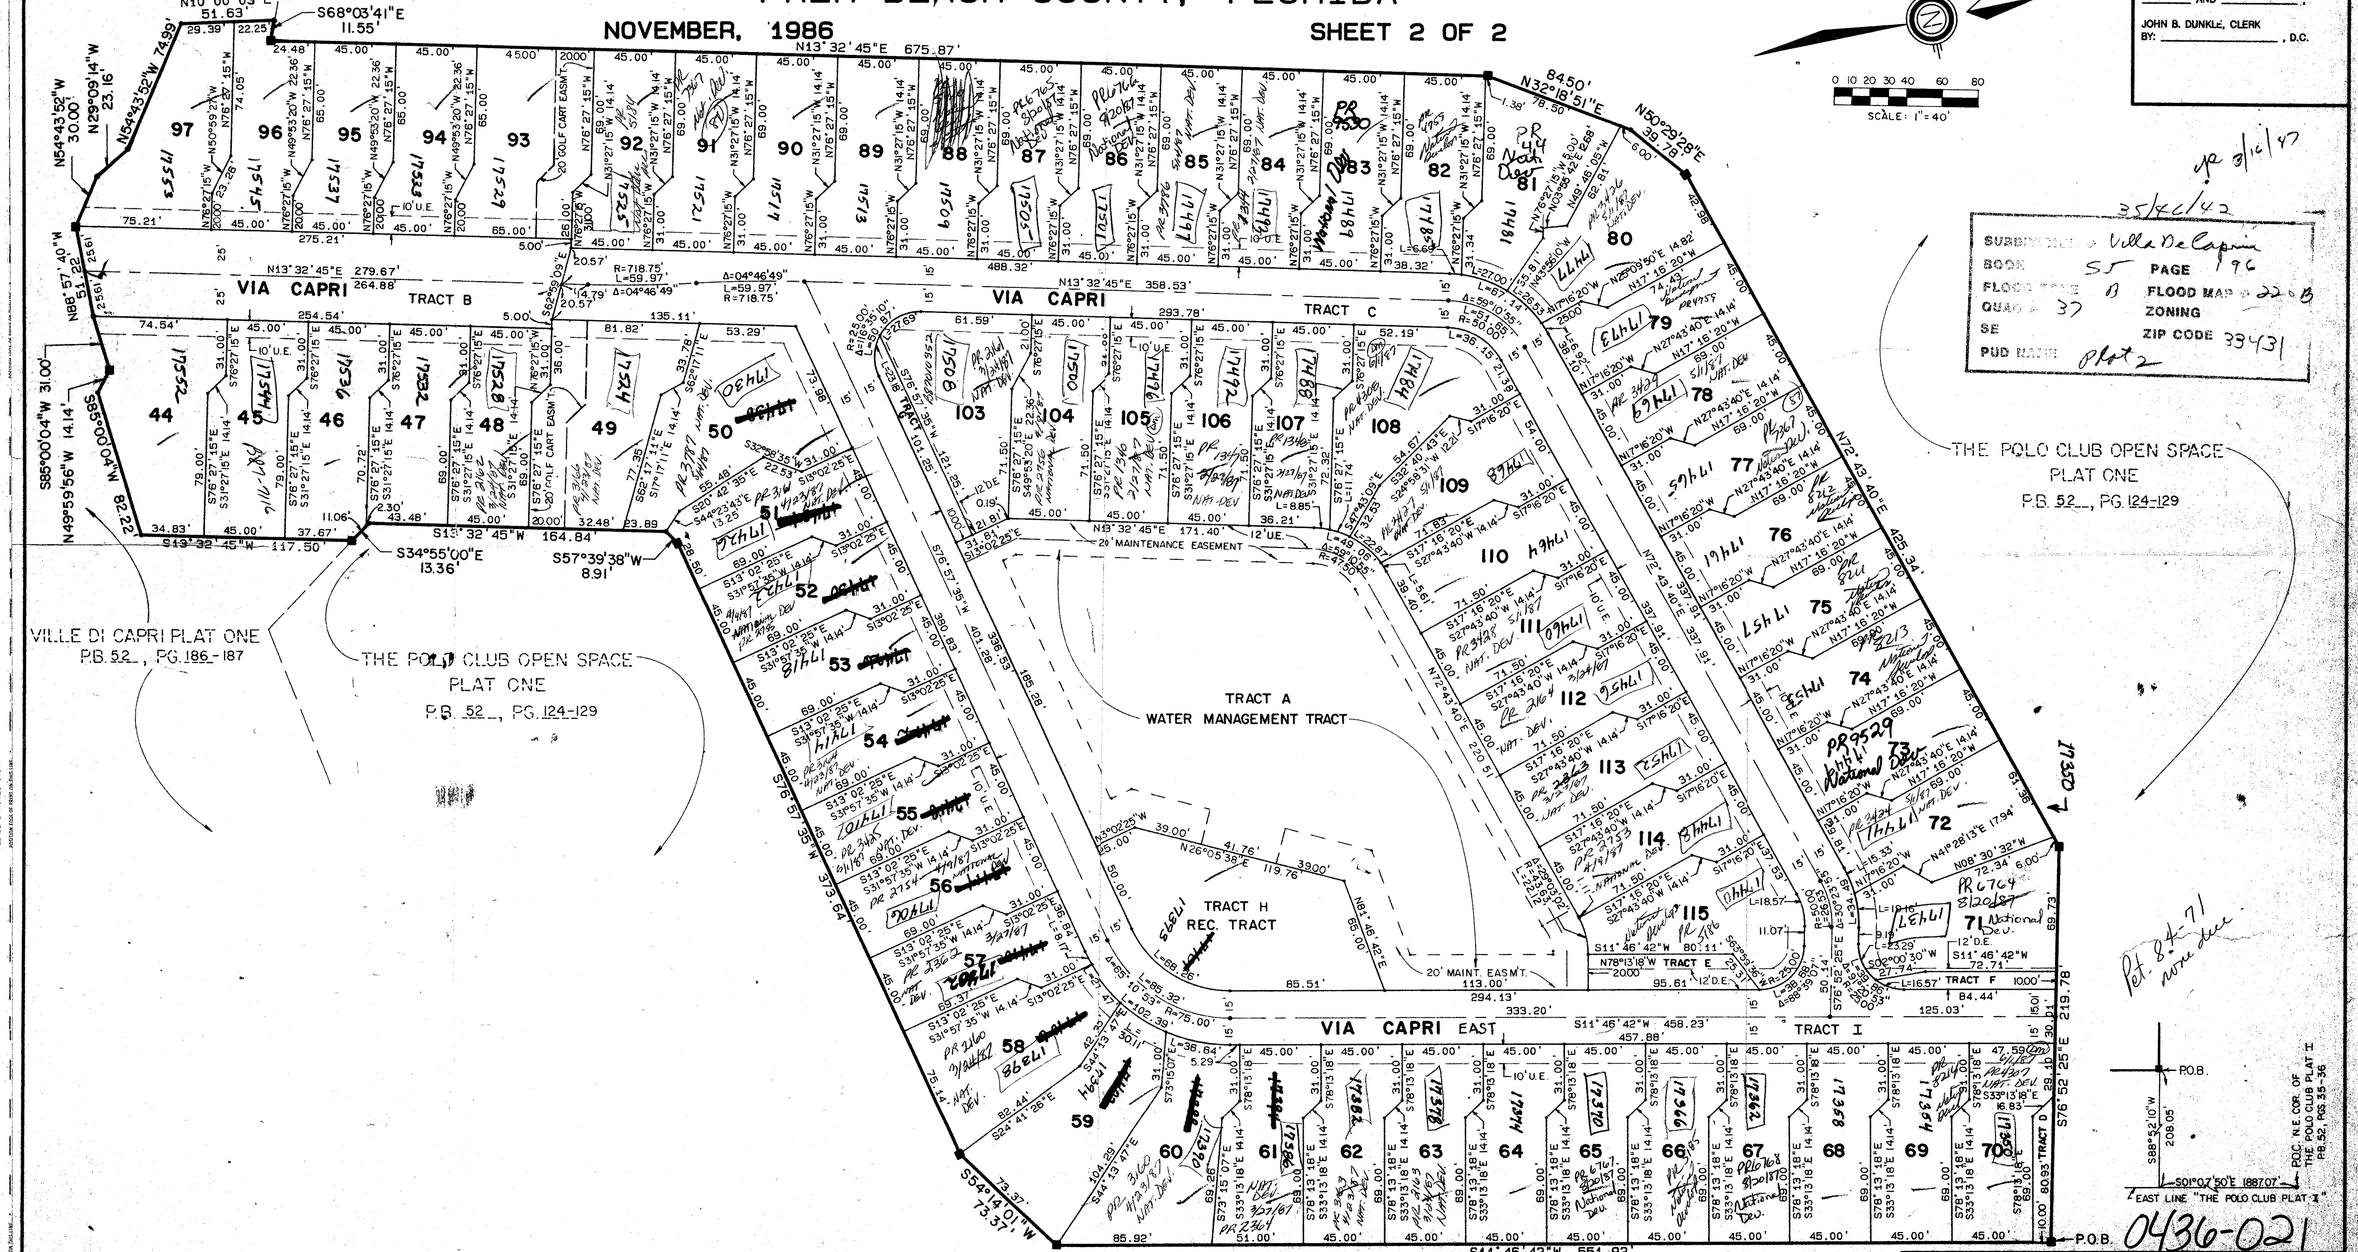

SUBDIVISION Ville De Capri
BOOK 55 PAGE 196
FLOOD ZONE B FLOOD MAP # 220B
QUAD # 37 ZONING
SE ZIP CODE 33431
PUD NAME Plat 2

35/46/42

Pet. 84-71 now due

0436-021

Meridian Surveying and mapping inc.
2000 LOMBARD STREET
WEST PALM BEACH, FL.

DRAWN MHC / MEH	DATE 11/20/86
CHECKED	SCALE 1"=40'
DRAWING NO. 85-P2-037	

VILLE DE CAPRI PLAT TWO
PART OF PARCEL C
THE POLO CLUB P.U.D.

ADD. BY
CHECKED BY

55/196

DRAWING NUMBER 55/196